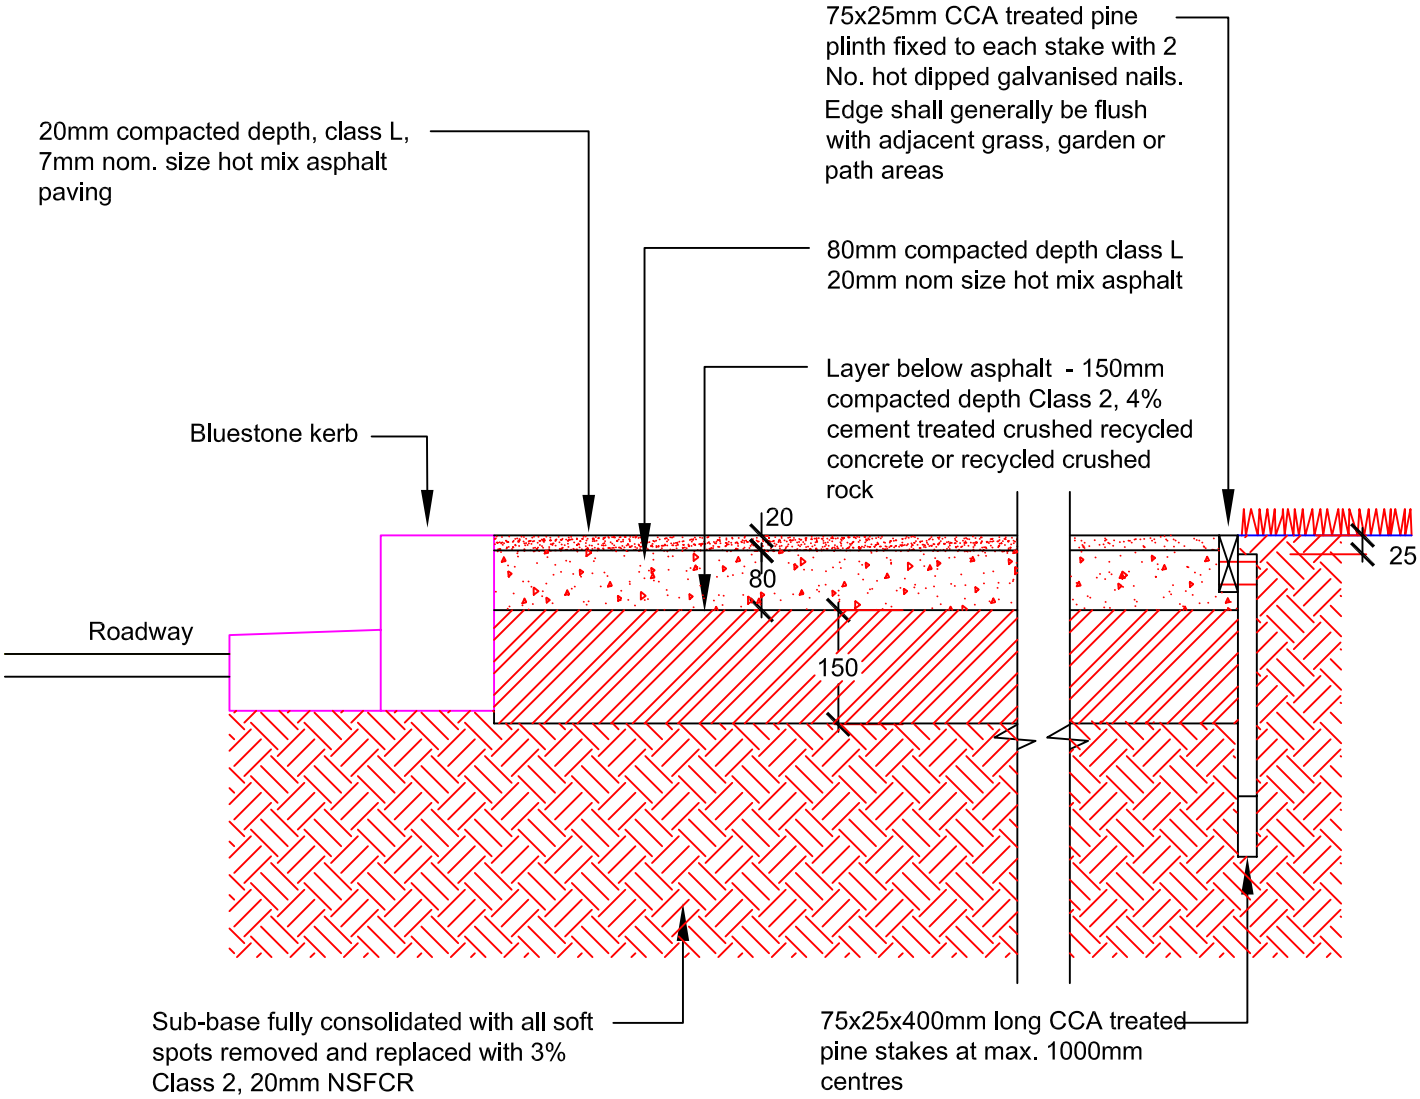

Drawing Title:

Paving - Asphalt (Vehicular)

Dwg No. 0S. 08
Scale at A4 1: 10
Updated 06/09/02
Yarra Standard: YSD67

CITY OF YaRRA

Richmond Town Hall 333 Bridge Road Richmond PO Box 168 Richmond 3121
Phone (03) 9205 5085 Fax (03) 9205 5069