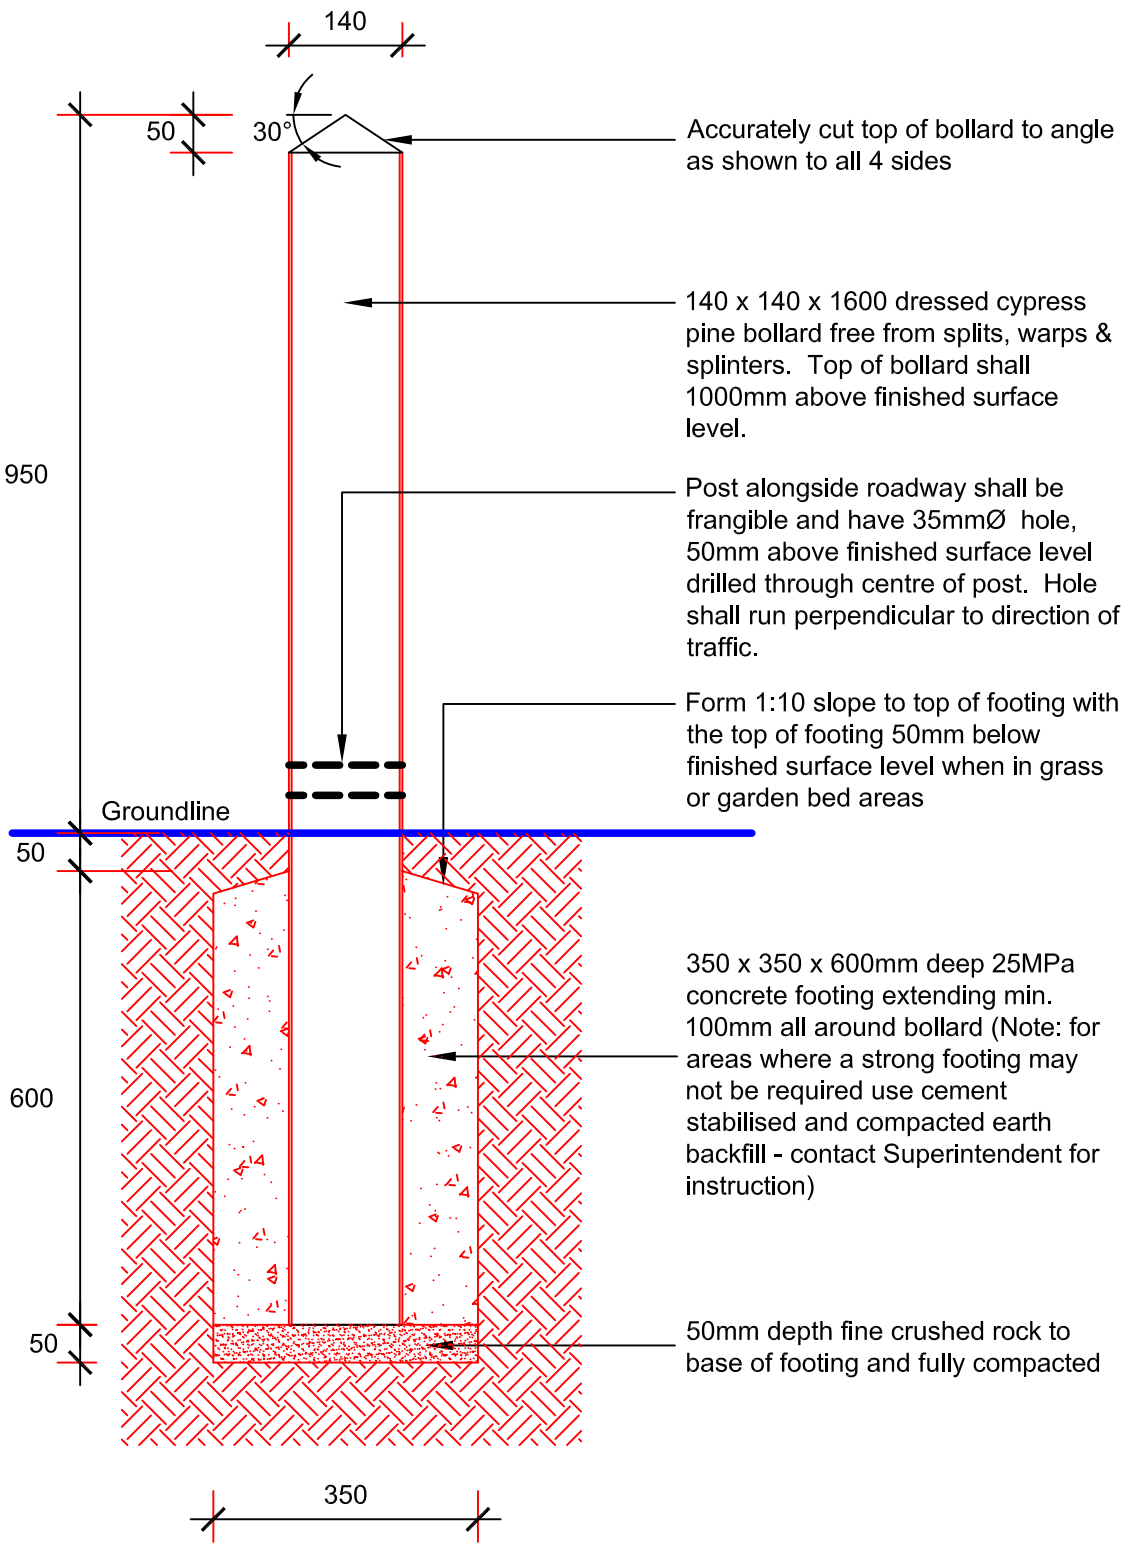

Drawing Title:

Bollard - 150 x 150 x 1000 Timber

Dwg No. 0S. 24
Scale at A4 1: 10
Updated 06/09/02
Yarra Standard: YSD83

CITY OF YaRRA

Richmond Town Hall 333 Bridge Road Richmond PO Box 168 Richmond 3121
Phone (03) 9205 5085 Fax (03) 9205 5069