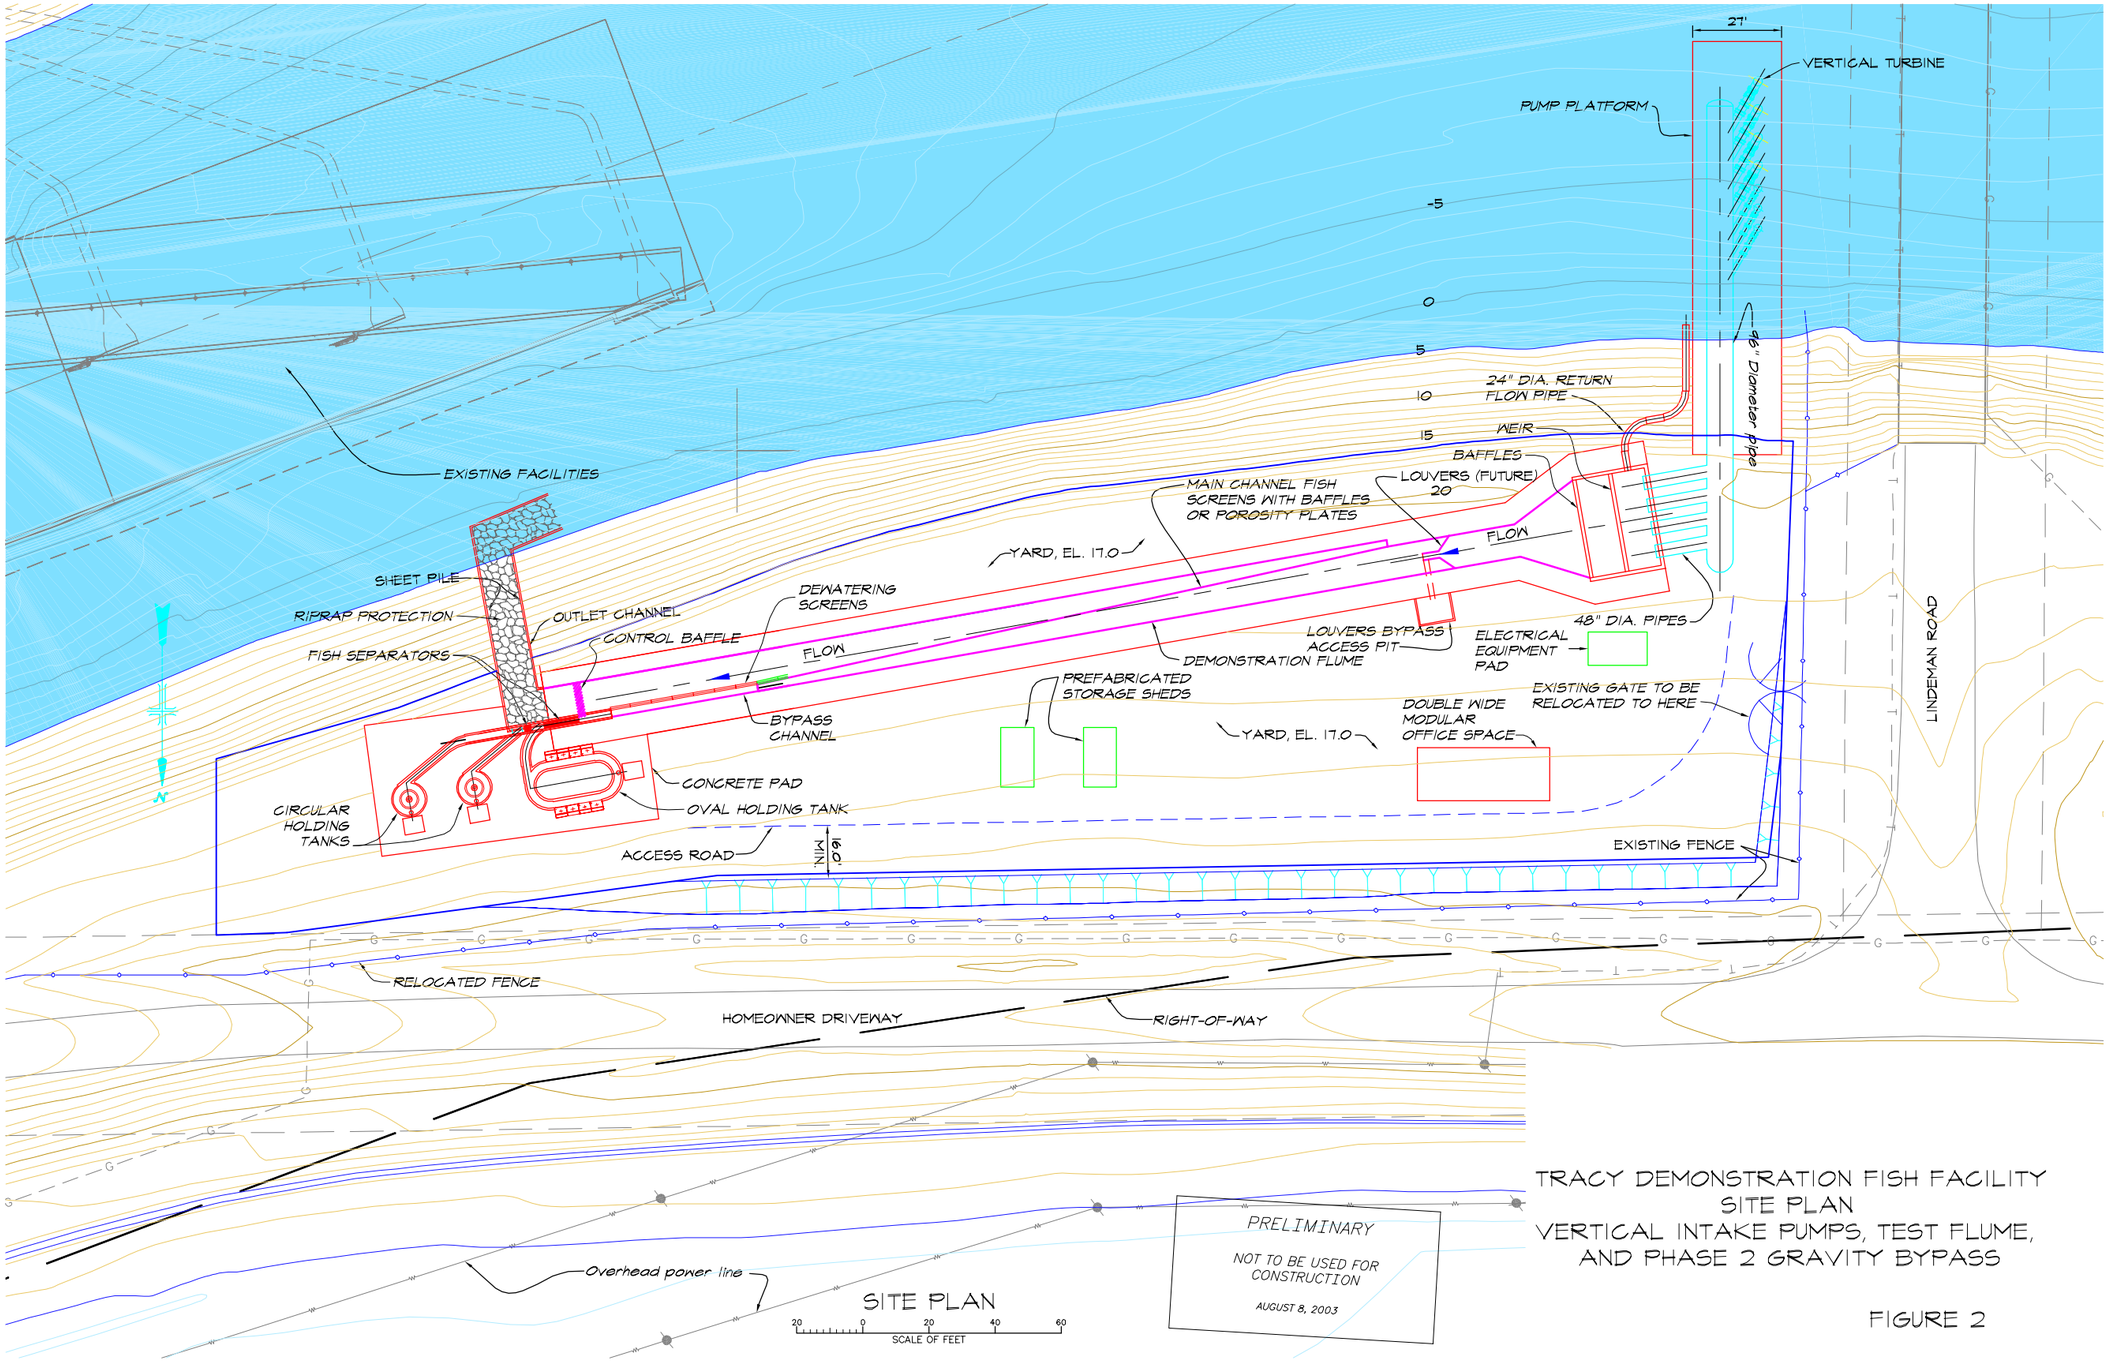

TRACY DEMONSTRATION FISH FACILITY
SITE PLAN
VERTICAL INTAKE PUMPS, TEST FLUME,
AND PHASE 2 GRAVITY BYPASS

FIGURE 2