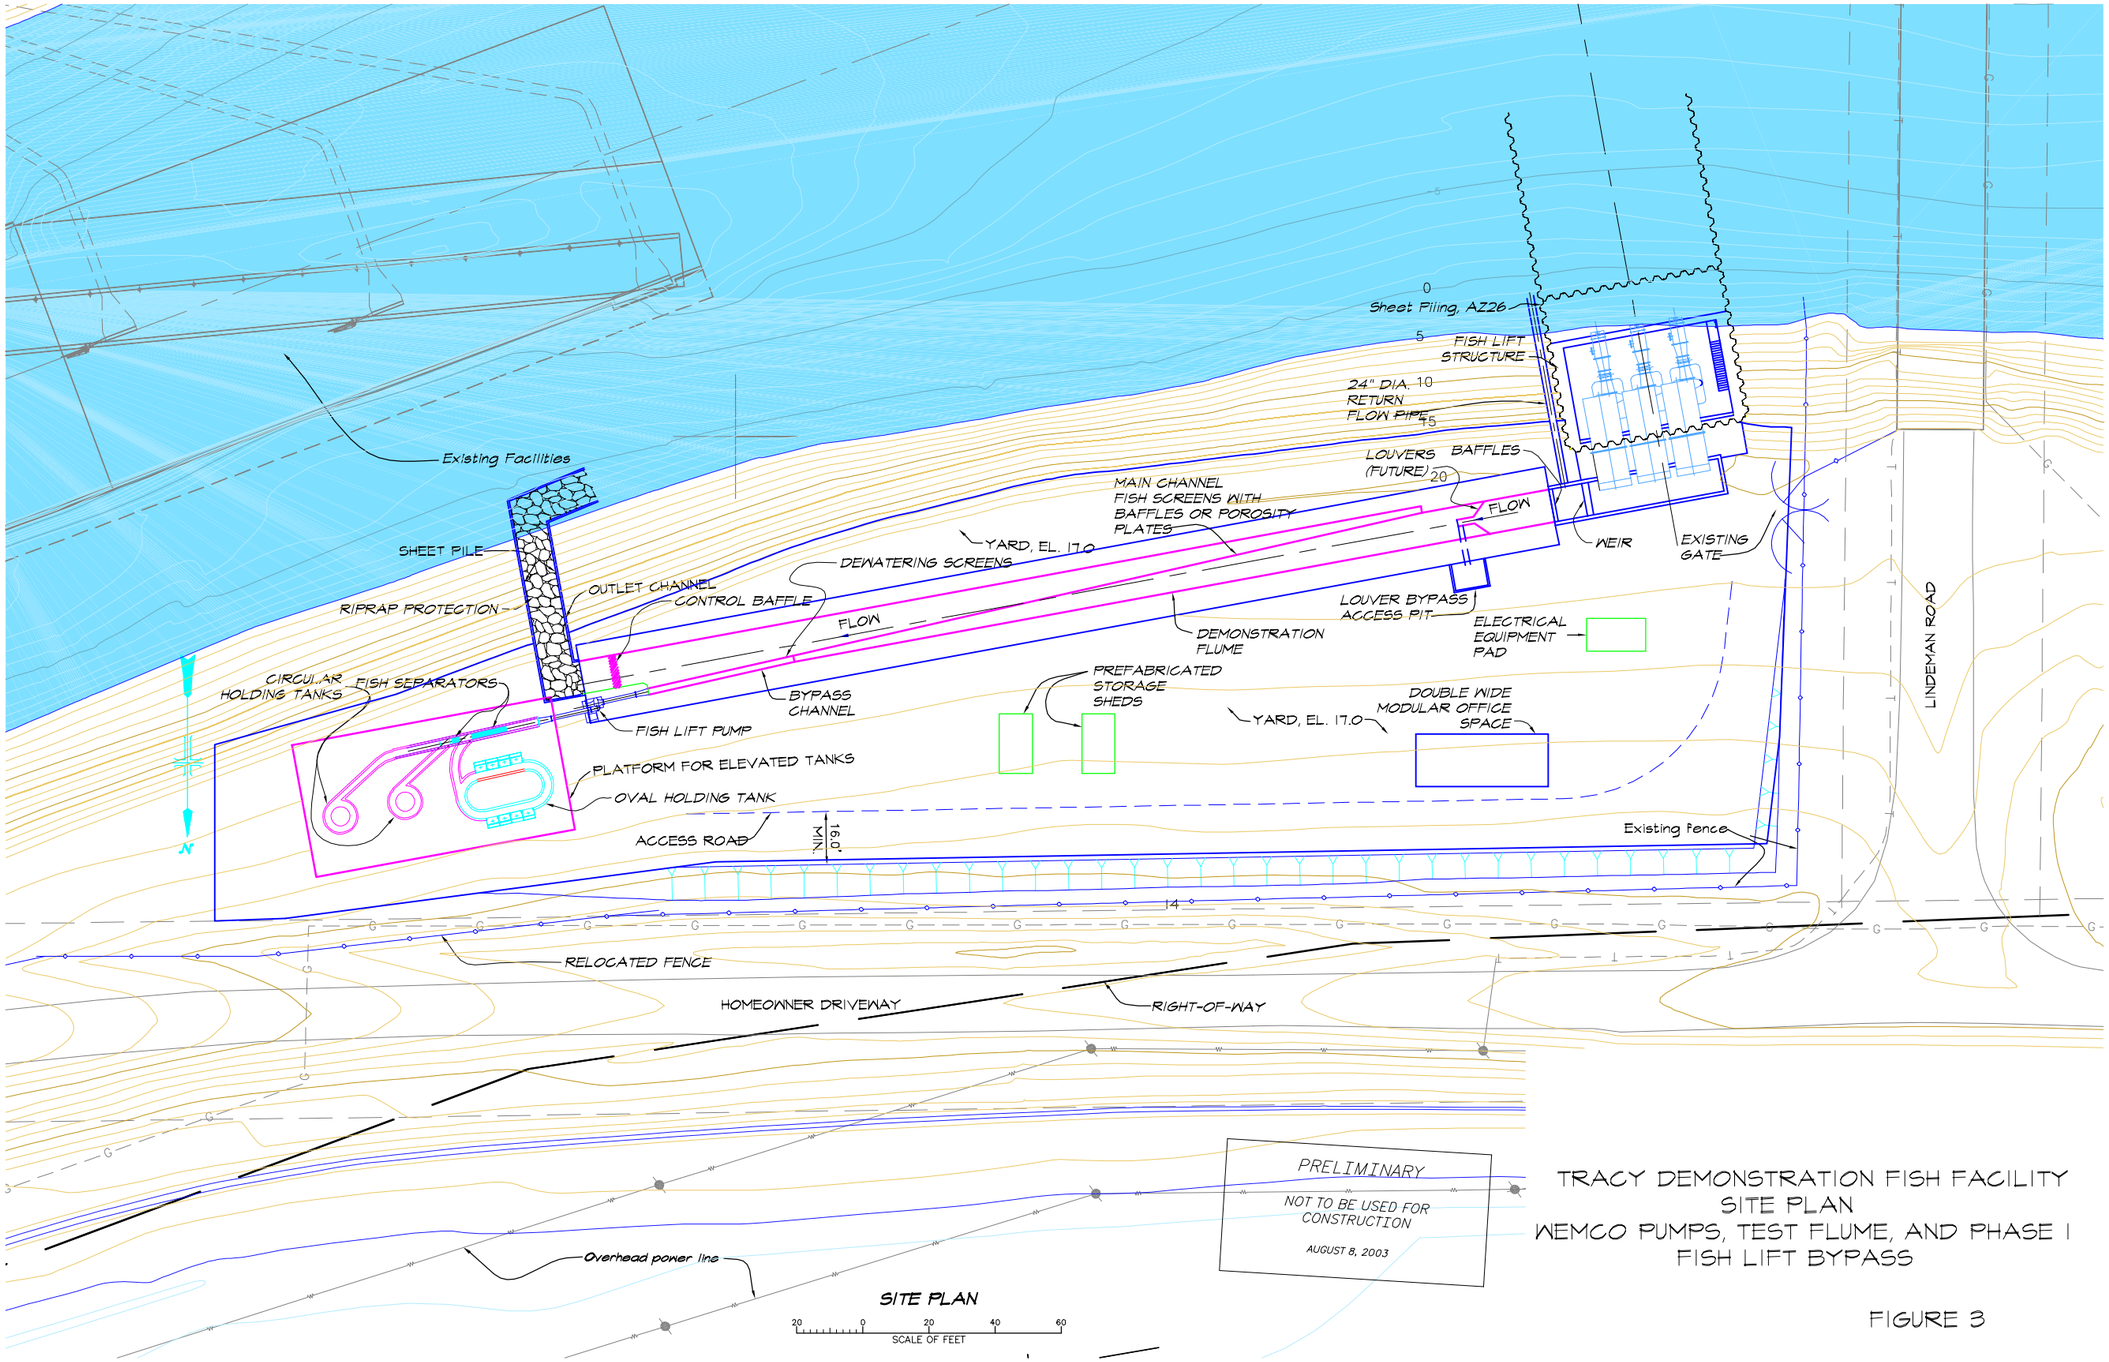

TRACY DEMONSTRATION FISH FACILITY
SITE PLAN
WEMCO PUMPS, TEST FLUME, AND PHASE I
FISH LIFT BYPASS

FIGURE 3